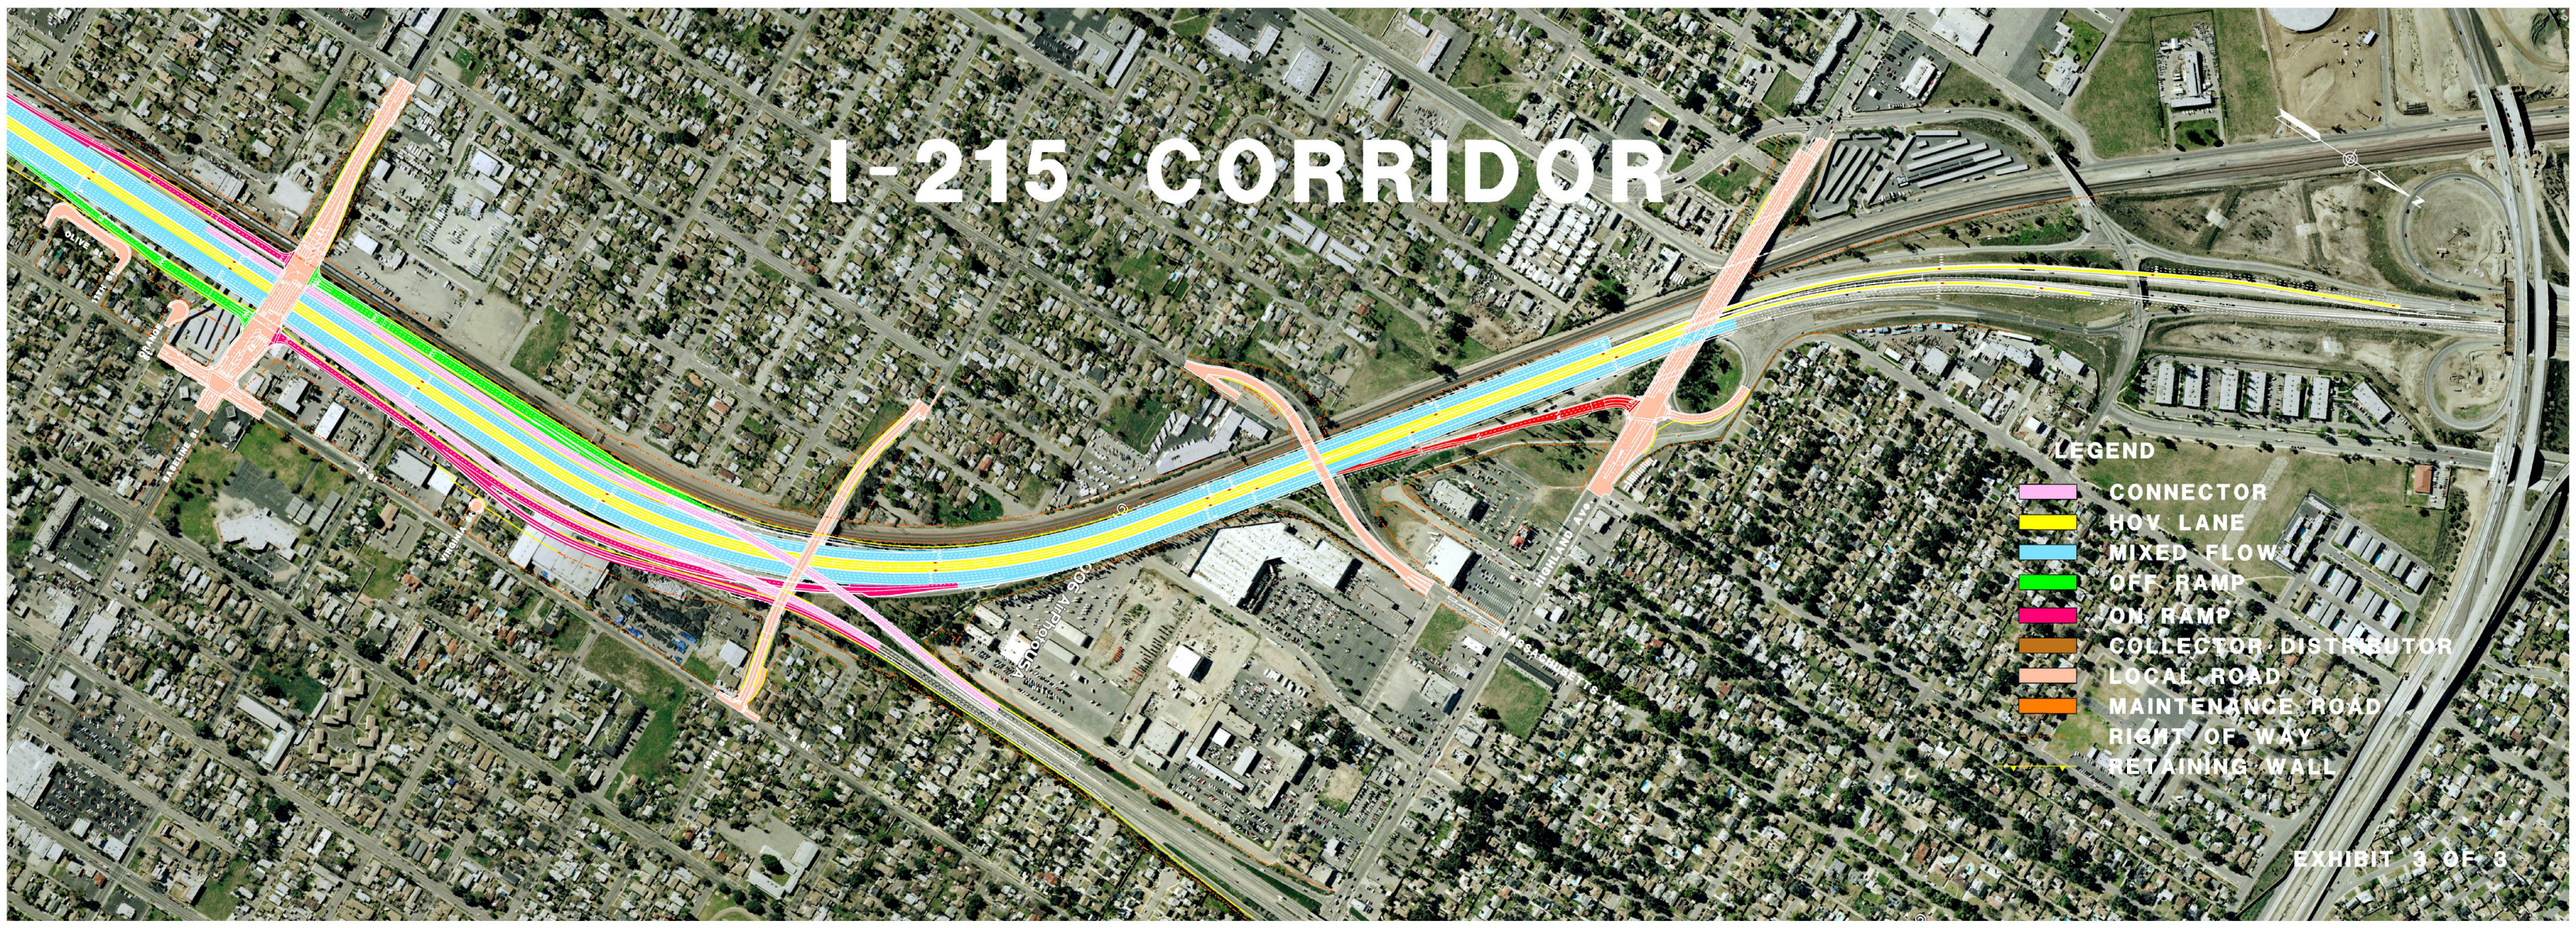
I-215 CORRIDOR
LEGEND
CONNECTOR
HOV LANE
MIXED FLOW
OFF RAMP
ON RAMP
COLLECTOR DISTRIBUTOR
LOCAL ROAD
MAINTENANCE ROAD
RIGHT OF WAY
RETAINING WALL
EXHIBIT 3 OF 8